


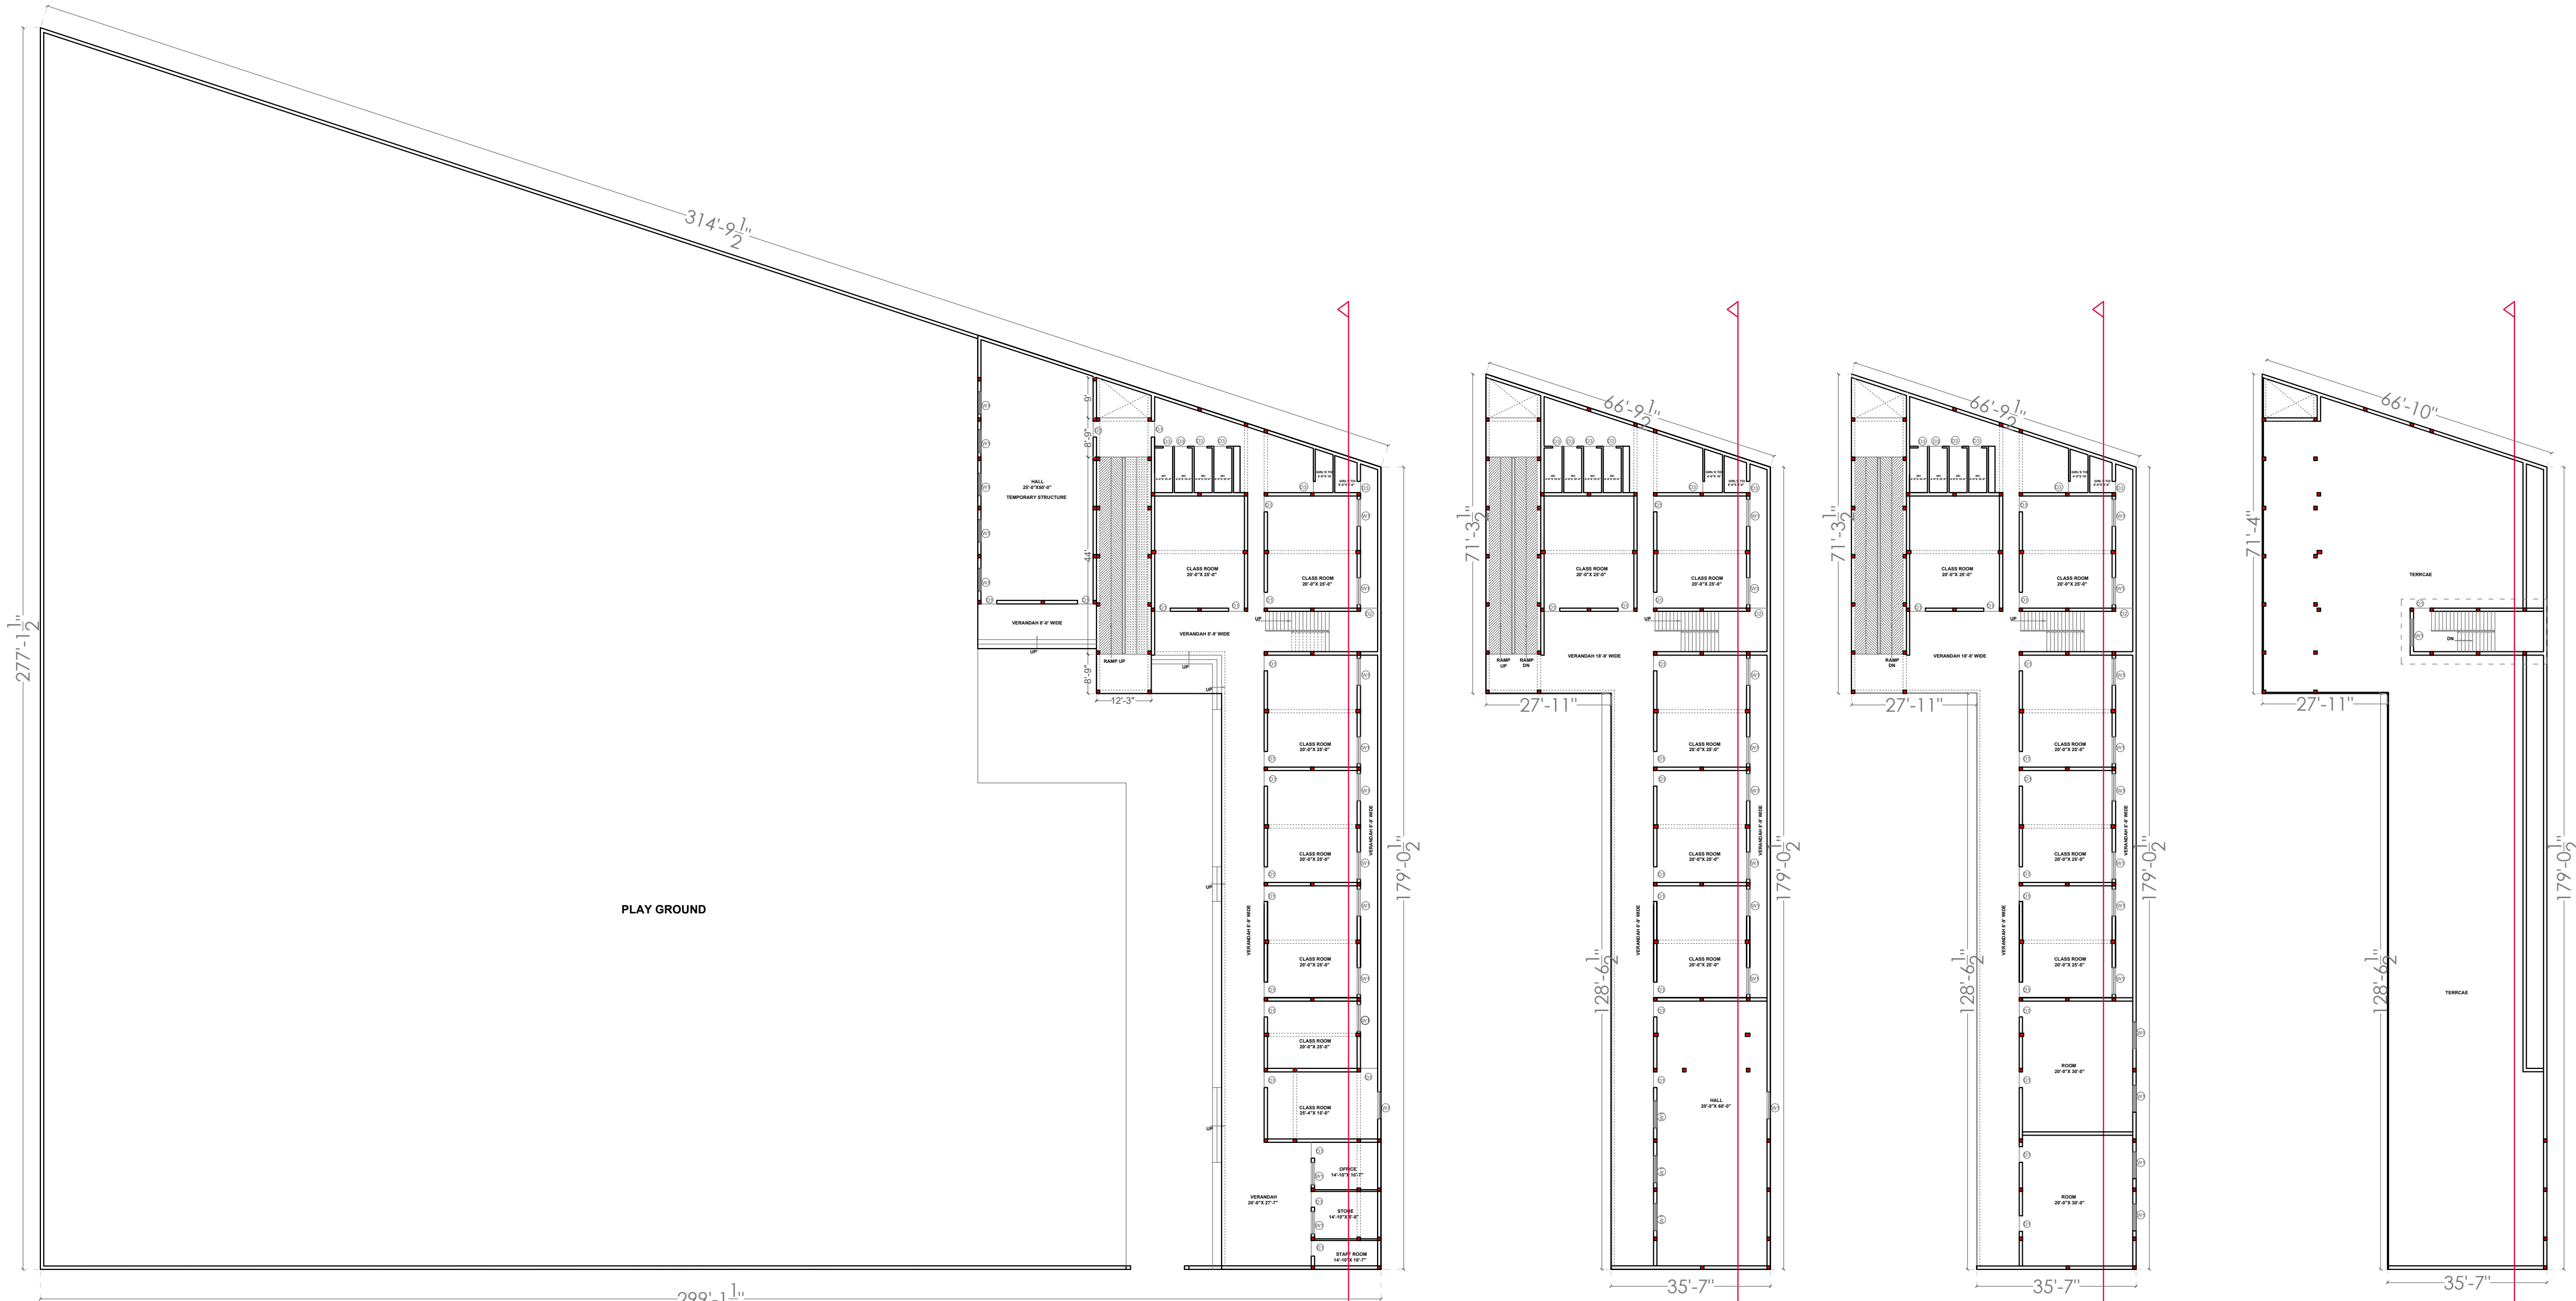


GROUND FLOOR PLAN
1:100


FIRST FLOOR PLAN
1:100

SECOND FLOOR PLAN
1:100


TERRACE FLOOR PLAN
1:100

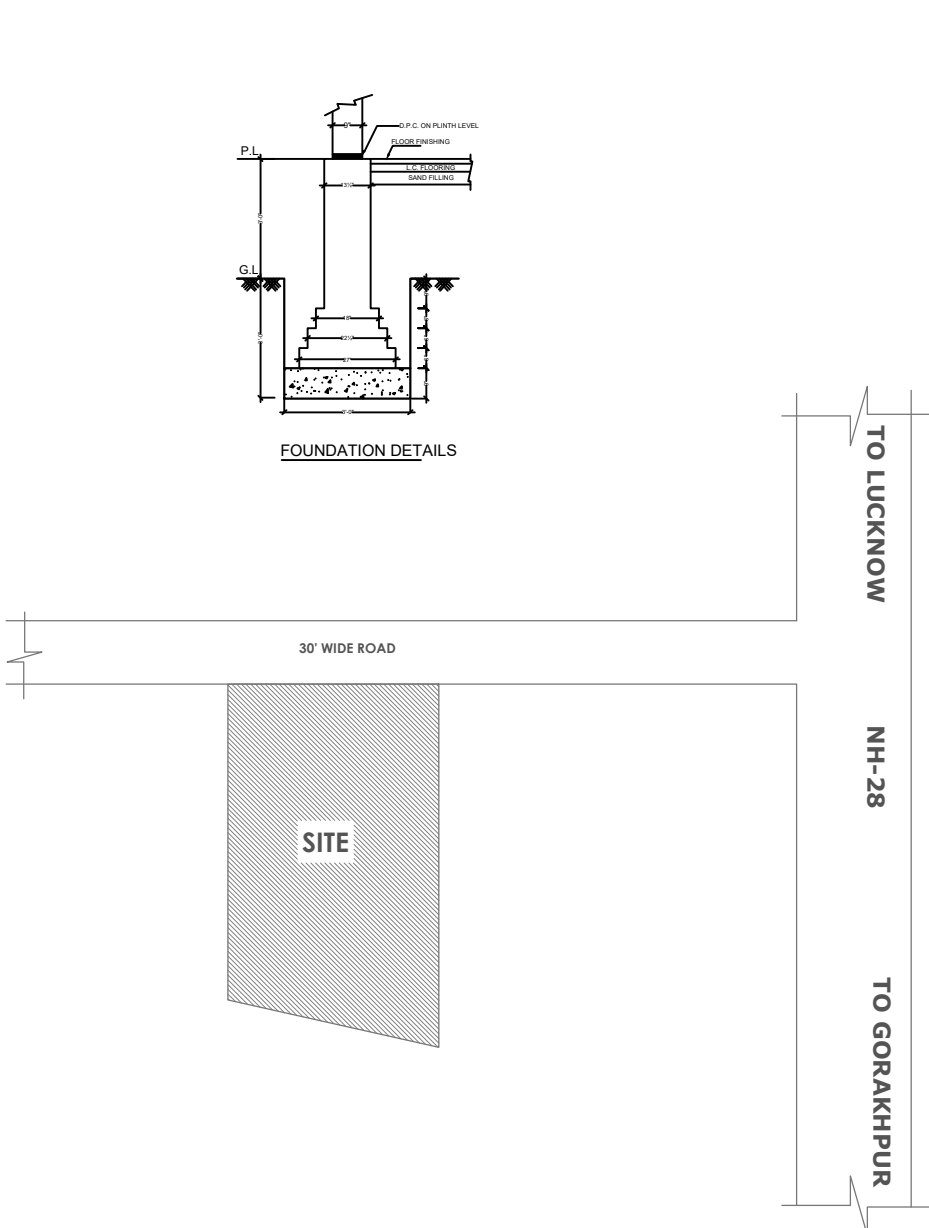

KEY PLAN

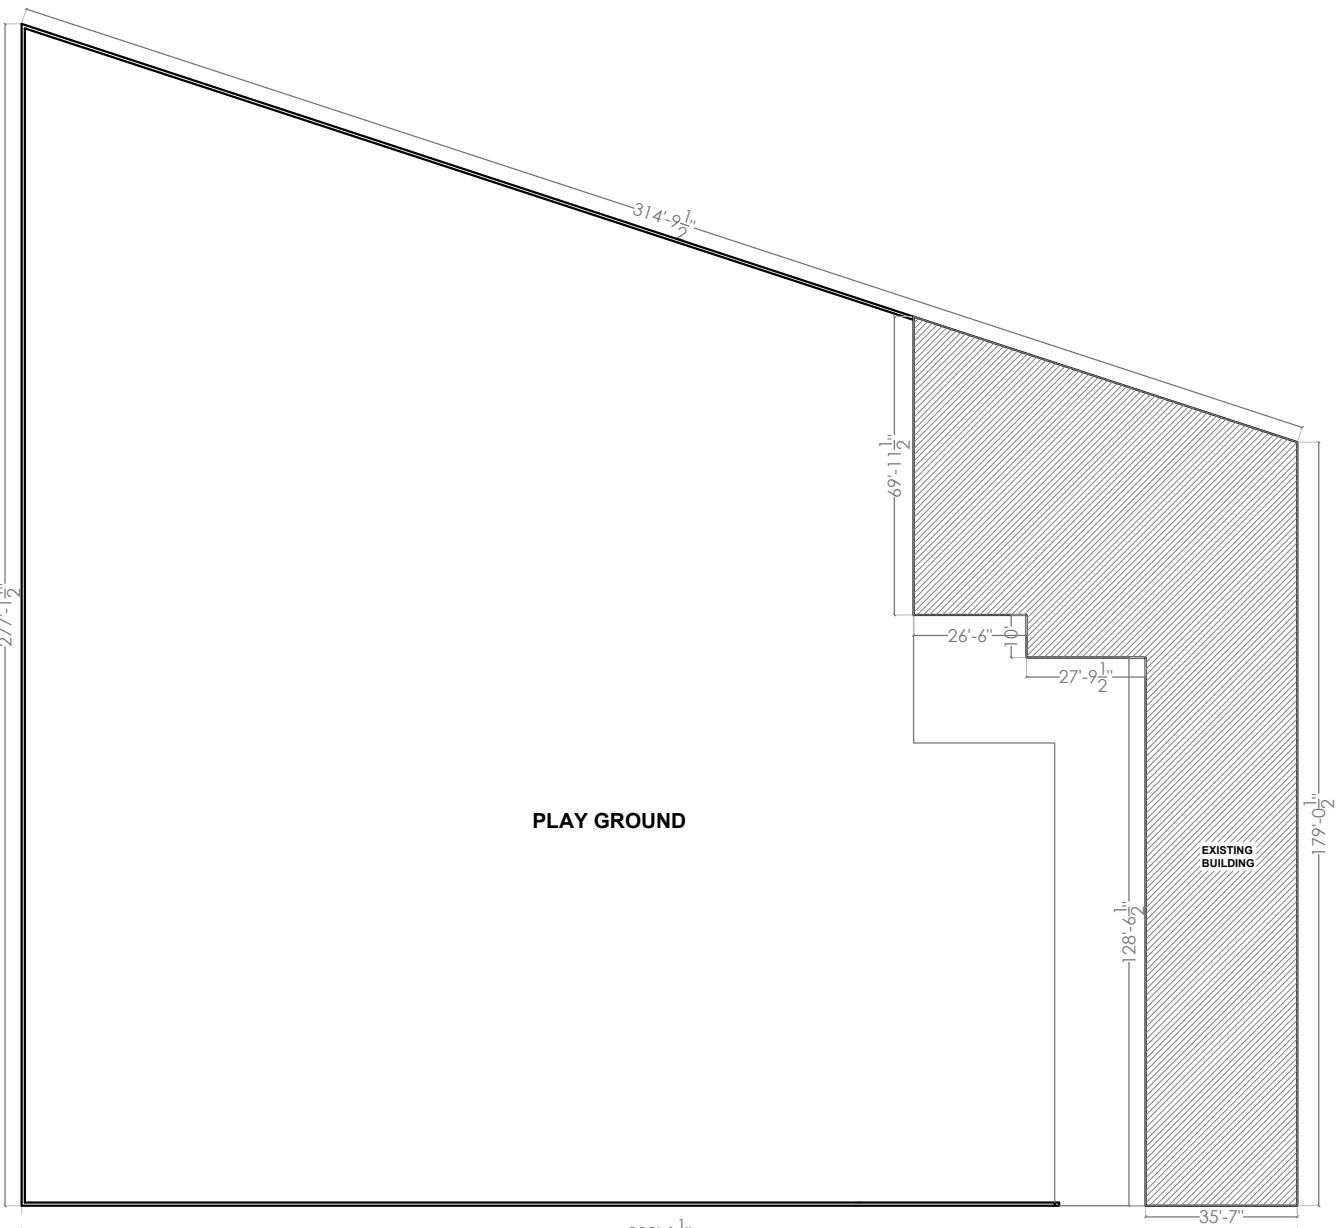

SITE PLAN
1:200

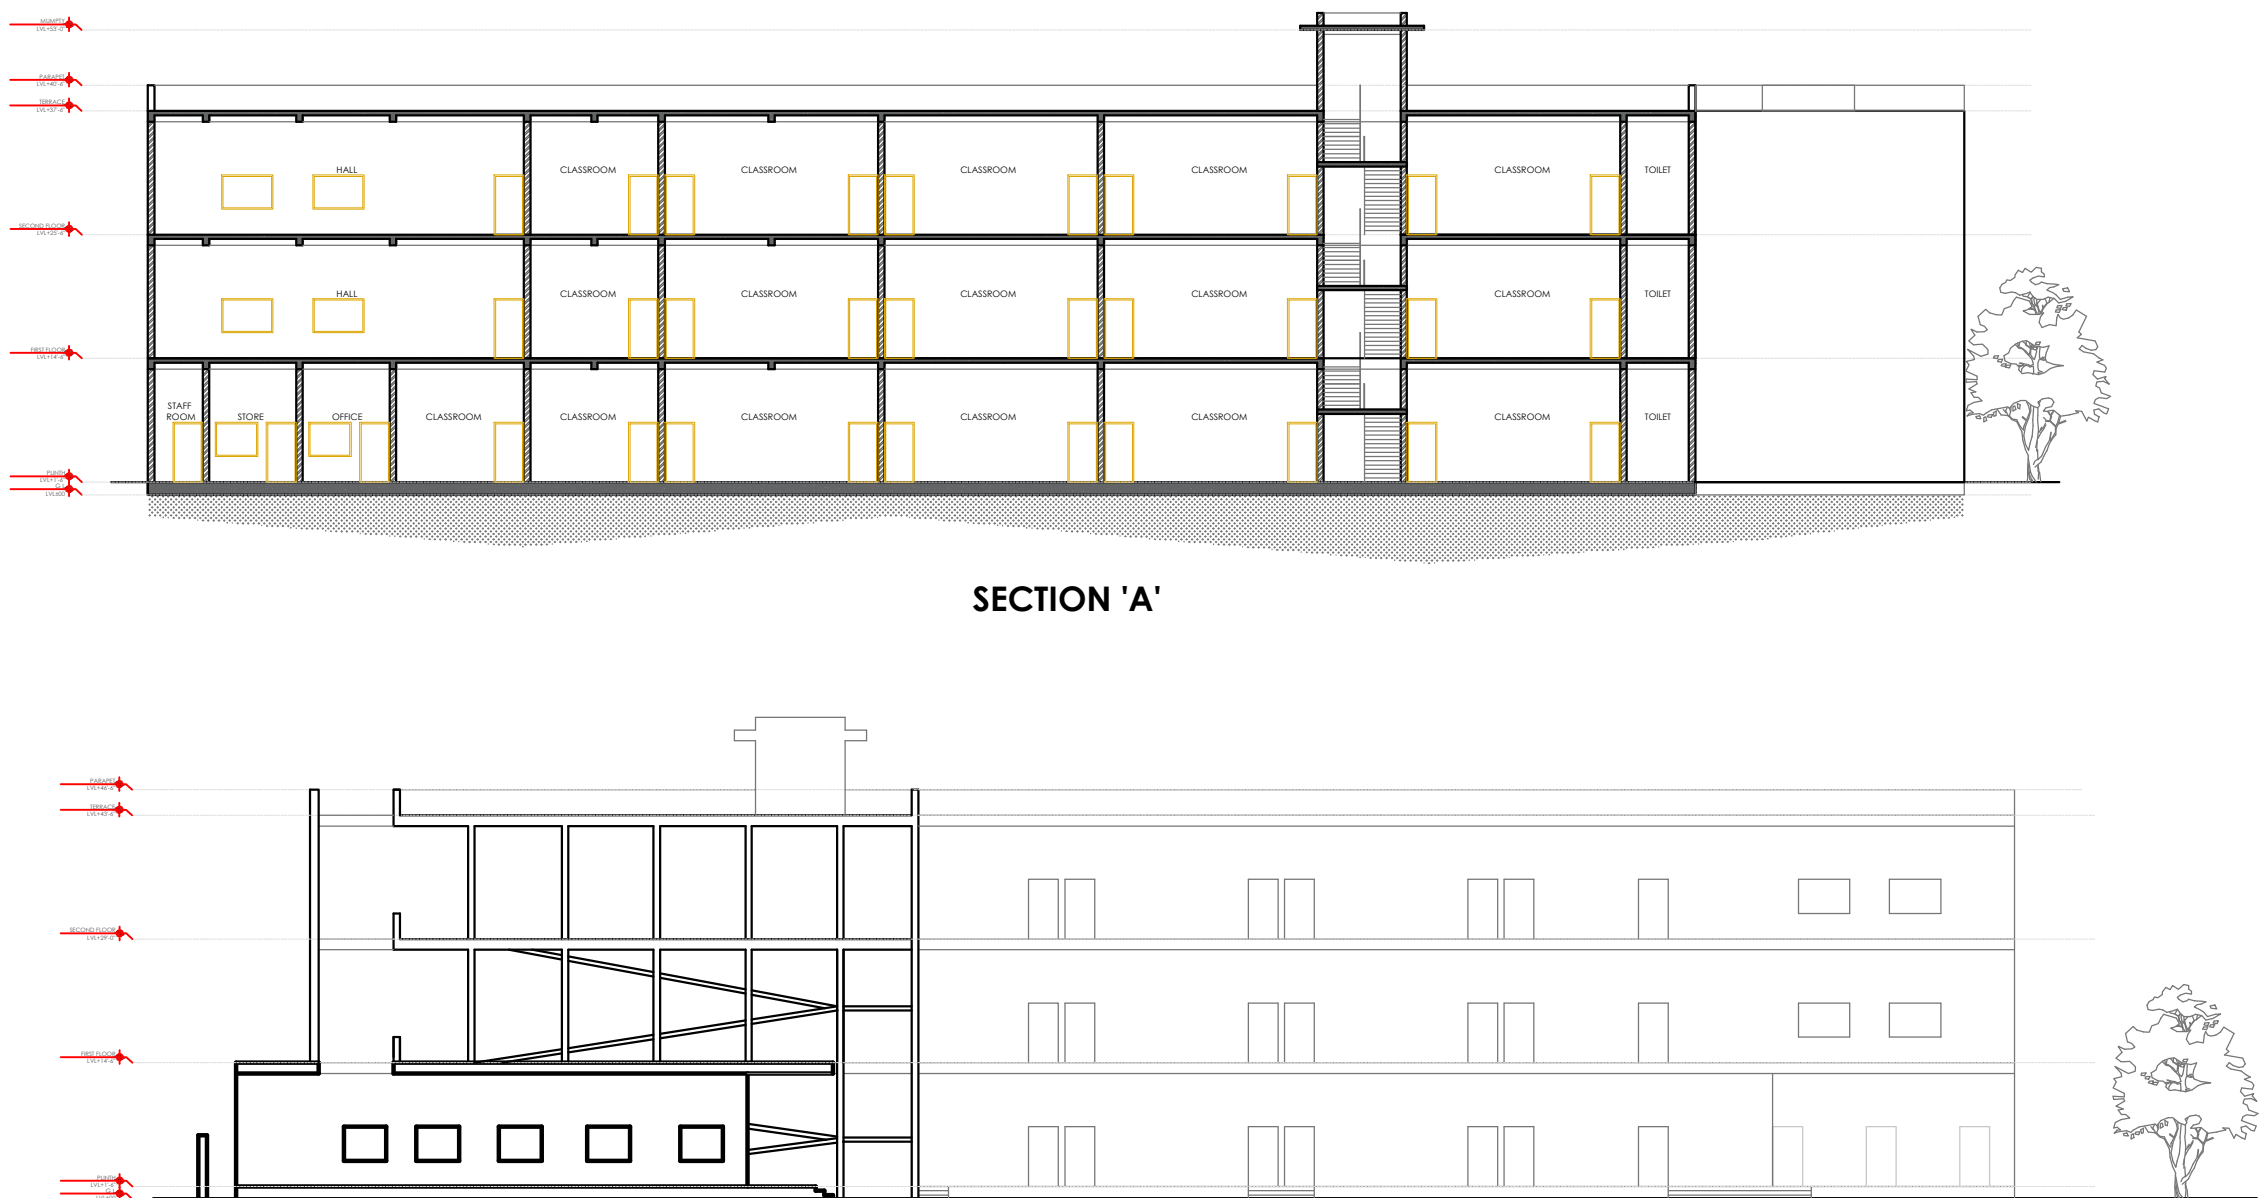

SECTION 'A'

ELEVATION 'A'

PROJECT
EXISTING SCHOOL BUILDING PLAN FOR
ST. MARY'S SCHOOL

ADDRESS
PLOT NO .: 146,147
VILL.: GAURA, KAPTANGANJ,
TEH.: HARRIYA, DIST.: BASTI

AREA STATEMENT

Sl.No.	DISCTRPTION	AREA	UNIT
1.	PLOT AREA	68220.00	SqFt.
2.	GROUND FLOOR COVERED AREA	10179.50	SqFt.
3.	OPEN AREA ON GROUND	58040.50	SqFt.
4.	FIRST FLOOR COVERED AREA	8439.48	SqFt.
5.	SECOND FLOOR COVERED AREA	8439.48	SqFt.
6.	TERRACE FLOOR COVERED AREA	471.60	SqFt.
TOTAL COVERED AREA		27530.06	SqFt

ACHIEVED F.A.R.

0.40

SCHEDULE OF DOOR/WINDOW

S.NO.	TYPE	SIZE	LINTEL	SILL
01	D1	3'-6"X8'-0"	8'-0"	---
02	D2	2'-6"X8'-0"	8'-0"	---
03	W1	5'-6"X6'-0"	8'-0"	3'-0"

DRAWING TITLE


SUBMISSION DRAWING

SCALE

NTS

ISSUE DATE-

NORTH

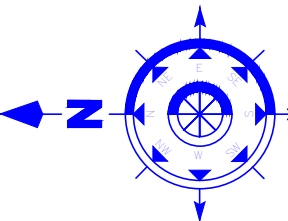

OWNER:

ARCHITECT: